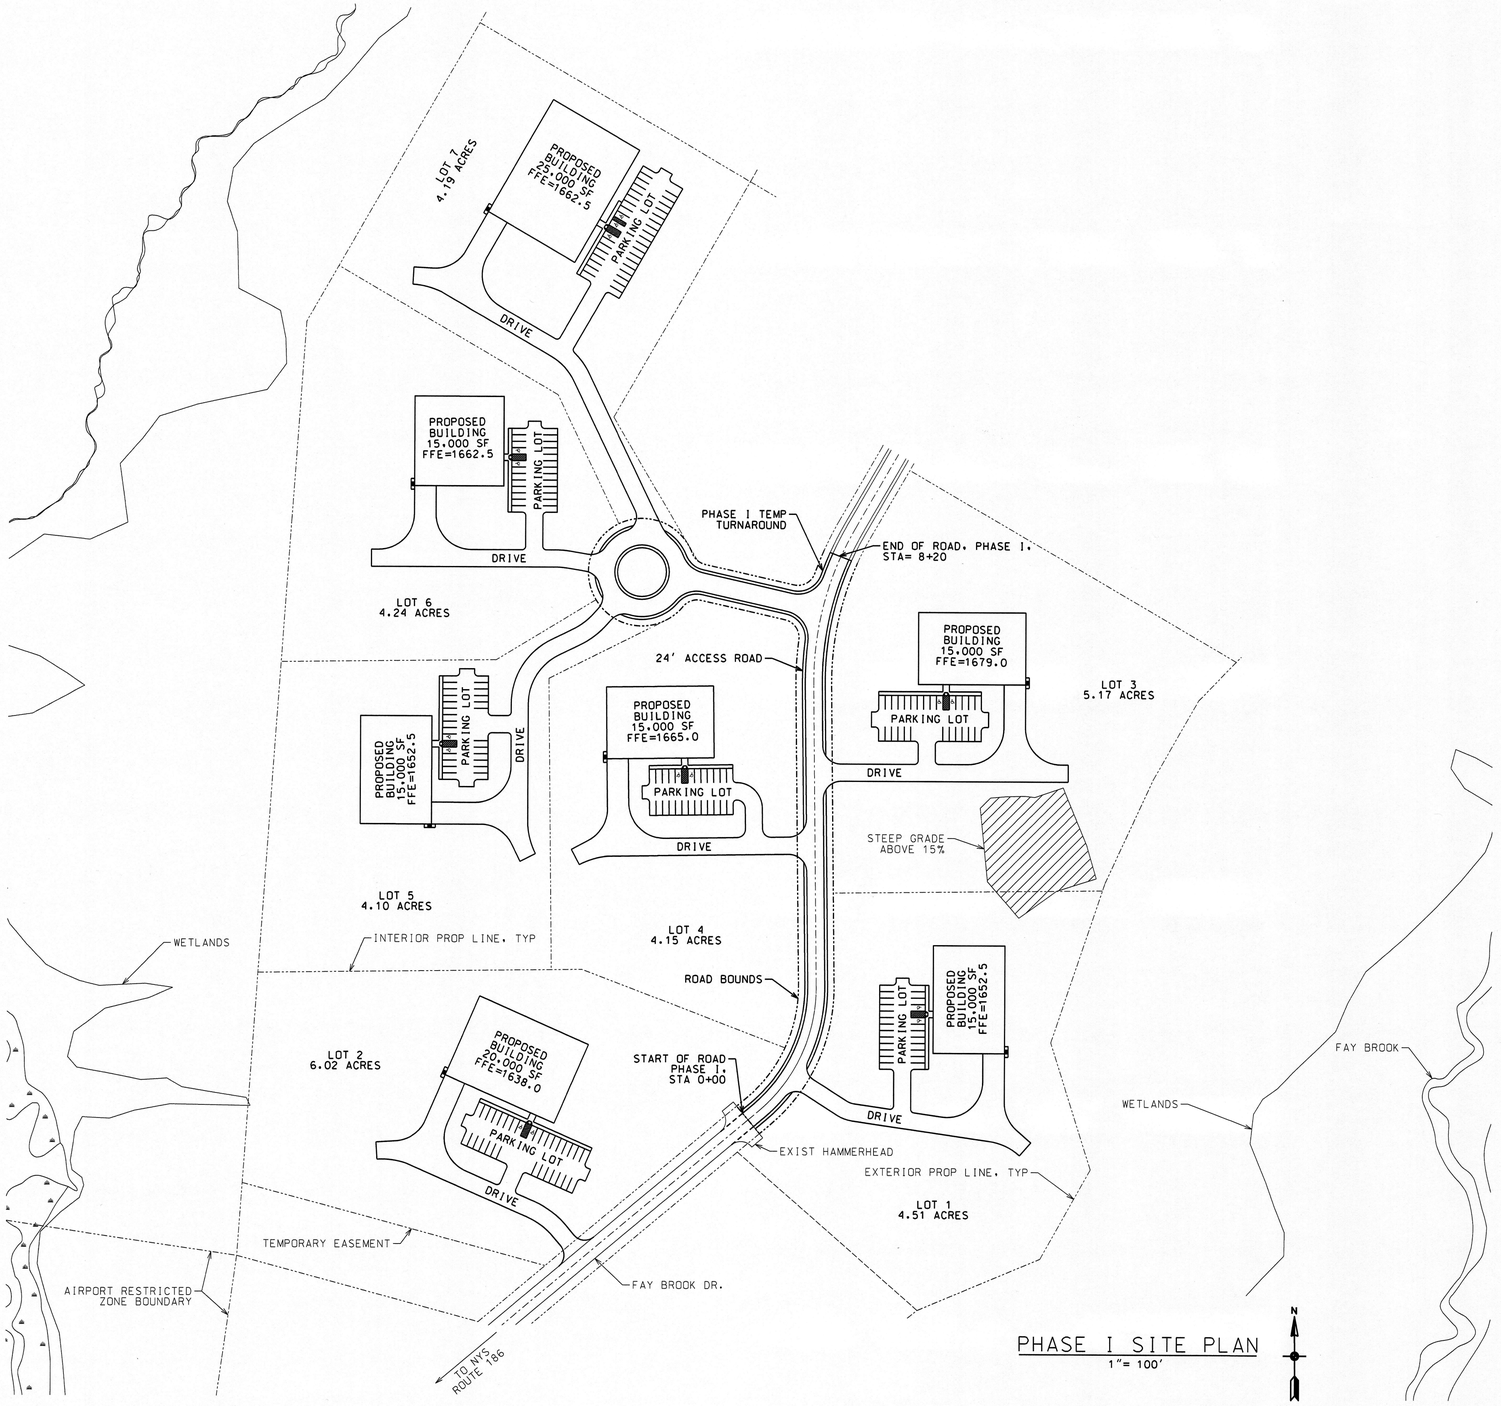

PHASE I SITE PLAN
1"= 100'

GENERAL AND CONSTRUCTION NOTES

1) PLANS BASED UPON ORIGINAL LAYOUT BY TECTONIC ENGINEERING.
2) RESTORE ALL DISTURBED AREAS BY SEEDING AND MULCHING.
3) CONTRACTOR SHALL CALL DIG SAFELY NEW YORK MIN 3 WORKING DAYS BEFORE EXCAVATION.
4) CONTRACTOR SHALL CONTACT ENGINEER MIN 3 WORKING DAYS BEFORE CONSTRUCTION.
5) REFER TO ENGINEERING REPORT BY NORTH WOODS ENGINEERING FOR ADDITIONAL INFORMATION.
6) REFER TO SWPPP BY NORTH WOODS ENGINEERING FOR ADDITIONAL STORMWATER REQUIREMENTS.
7) UTILITIES SHOWN SCHEMATICALLY IN ROAD ROW. LAYOUT BY UTILITY PROVIDER.

REVISIONS

NO.	TITLE	BY	DATE	APP'D

GENERAL NOTES

DO NOT SCALE DRAWINGS

BREAK ALL SHARP EDGES
RADIUS ALL CORNERS
DEBURR ALL HOLES

IT IS A VIOLATION OF NEW YORK STATE LAW FOR ANY PERSON, UNLESS ACTING UNDER THE SUPERVISION OF A LICENSED PROFESSIONAL ENGINEER, TO ALTER AN ITEM IN ANY WAY.

STATE OF NEW YORK · JOSEPH A. GARSO · 075492 · LICENSED PROFESSIONAL ENGINEER

PROJECT TITLE:

TOWN OF HARRIETSTOWN BUSINESS PARK
TOWN OF HARRIETSTOWN, NEW YORK

North Woods Engineering PLLC
348 Lake Street • Saranac Lake, NY 12983
(518) 891 • 4975
www.north-woods-engineering.com

DRAWING TITLE: PHASE I SITE PLAN

LOCATION: TOWN OF HARRIETSTOWN, NEW YORK
DRAWN BY: NW COWAN — DATE: 03/09/11
CHECKED BY: JA GARSO — DATE: 03/30/11
SCALE: AS NOTED

CADD FILE: plot overall.dgn
PROJ. NO.: 10-041
REVISION:
DRAWING NUMBER: C11